BANK OF AMERICA

Stratus™

Loc#: 6687

6687 Pittsford Palmyra Road
Fairport, NY 14450-3400

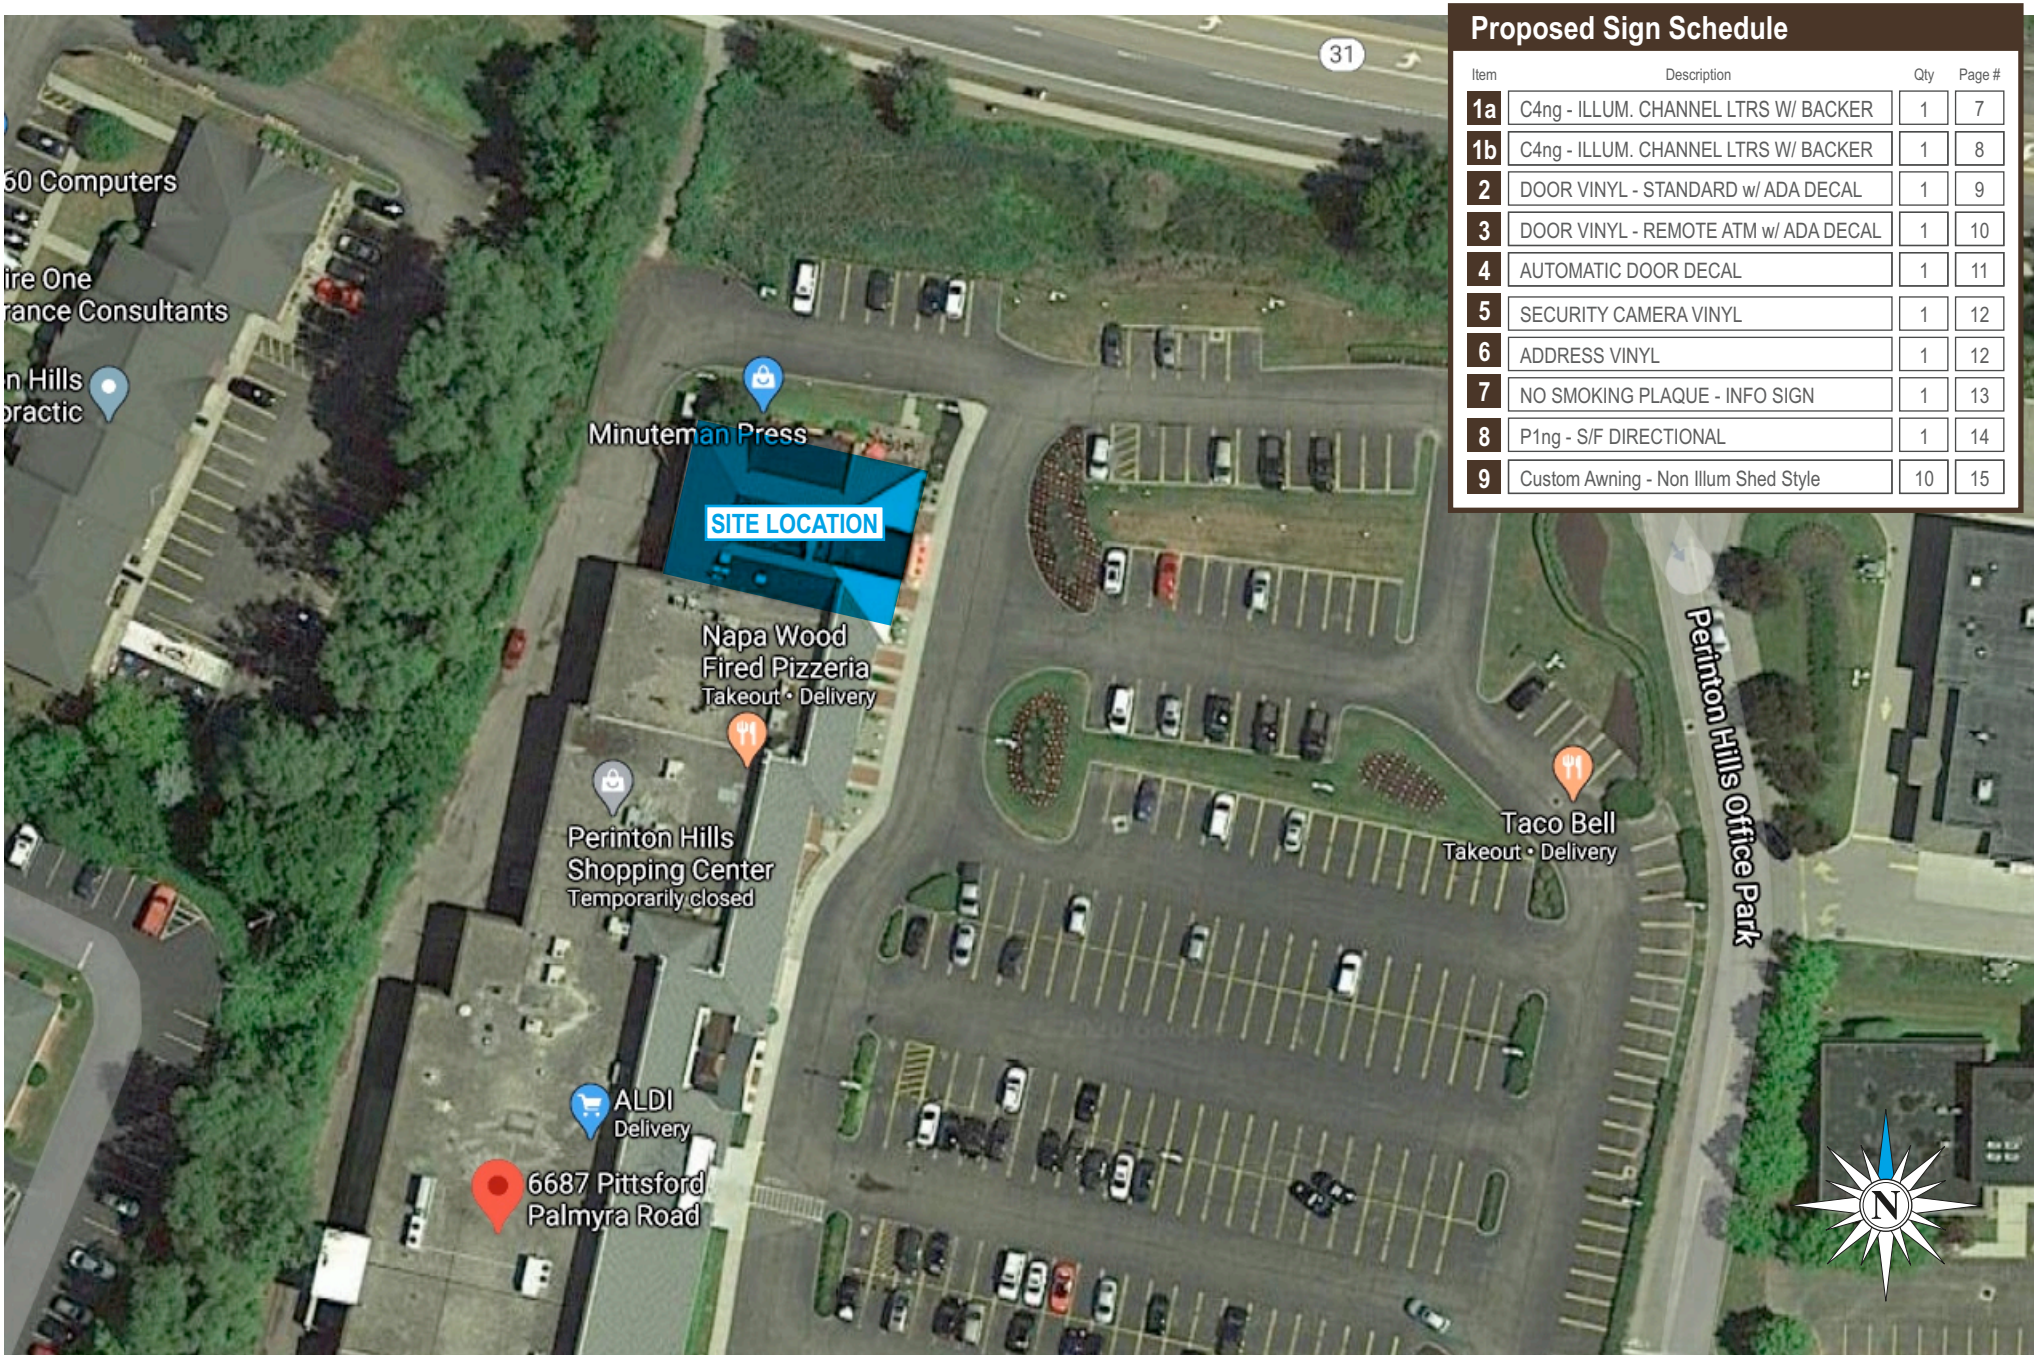

Proposed Sign Schedule

Item	Description	Qty	Page #
1a	C4ng - ILLUM. CHANNEL LTRS W/ BACKER	1	7
1b	C4ng - ILLUM. CHANNEL LTRS W/ BACKER	1	8
2	DOOR VINYL - STANDARD w/ ADA DECAL	1	9
3	DOOR VINYL - REMOTE ATM w/ ADA DECAL	1	10
4	AUTOMATIC DOOR DECAL	1	11
5	SECURITY CAMERA VINYL	1	12
6	ADDRESS VINYL	1	12
7	NO SMOKING PLAQUE - INFO SIGN	1	13
8	P1ng - S/F DIRECTIONAL	1	14
9	Custom Awning - Non Illum Shed Style	10	15

Drawing prepared by:

Stratus™

VICINITY

Location:
6687 Pittsford Palmyra Rd
Fairport, NY 14450-3400

Proj #:
4305

Loc #:
6687

File Path:
K:\Art\Accounts\B\Bank Of America\2020\Locations\4305_6687_Fairport_NY_R11.cdr

Drawing prepared for:

BANK OF AMERICA

Rev #:	Req#:	Date:	Req. By:	Drawn By:	Revision Description:	Drawings are the exclusive property of Stratus,. Any unauthorized use or duplication is not permitted.				
Original	326744	05/26/20	BW	MM						
Rev 11	339418	05/03/21	BW	Lv	Removed sign 9K - update qty of sign 9	Rev #:	Req#:	Date:	Req. By:	Drawn By:
Rev 2	327335	06/15/20	BW	Sb	Change sign #1 to GWWS-3ng	Rev 7	332098	11/09/20	BW	Sb
Rev 3	327709	06/30/20	BW	Sb	Various Updates - See Request	Rev 8	336506	02/25/21	BW	Sb
Rev 4	328956	08/13/20	BW	AM	Revise Signs 1a & 1b to C4ng	Rev 9	336682	03/02/21	BW	Sb
Rev 5	330914	10/06/20	BW	AM	Revise Sign 6 and add all signs to elevations	Rev 10	337840	03/29/21	BW	Lv
Rev 6	331721	10/27/20	BW	AM	Update Proposed rendering with image provided by client					

Proposed Sign Schedule

Item	Description	Qty	Page #
1a	C4ng - ILLUM. CHANNEL LTRS W/ BACKER	1	7
1b	C4ng - ILLUM. CHANNEL LTRS W/ BACKER	1	8
2	DOOR VINYL - STANDARD w/ ADA DECAL	1	9
3	DOOR VINYL - REMOTE ATM w/ ADA DECAL	1	10
4	AUTOMATIC DOOR DECAL	1	11
5	SECURITY CAMERA VINYL	1	12
6	ADDRESS VINYL	1	12
7	NO SMOKING PLAQUE - INFO SIGN	1	13
8	P1ng - S/F DIRECTIONAL	1	14
9	Custom Awning - Non Illum Shed Style	10	15

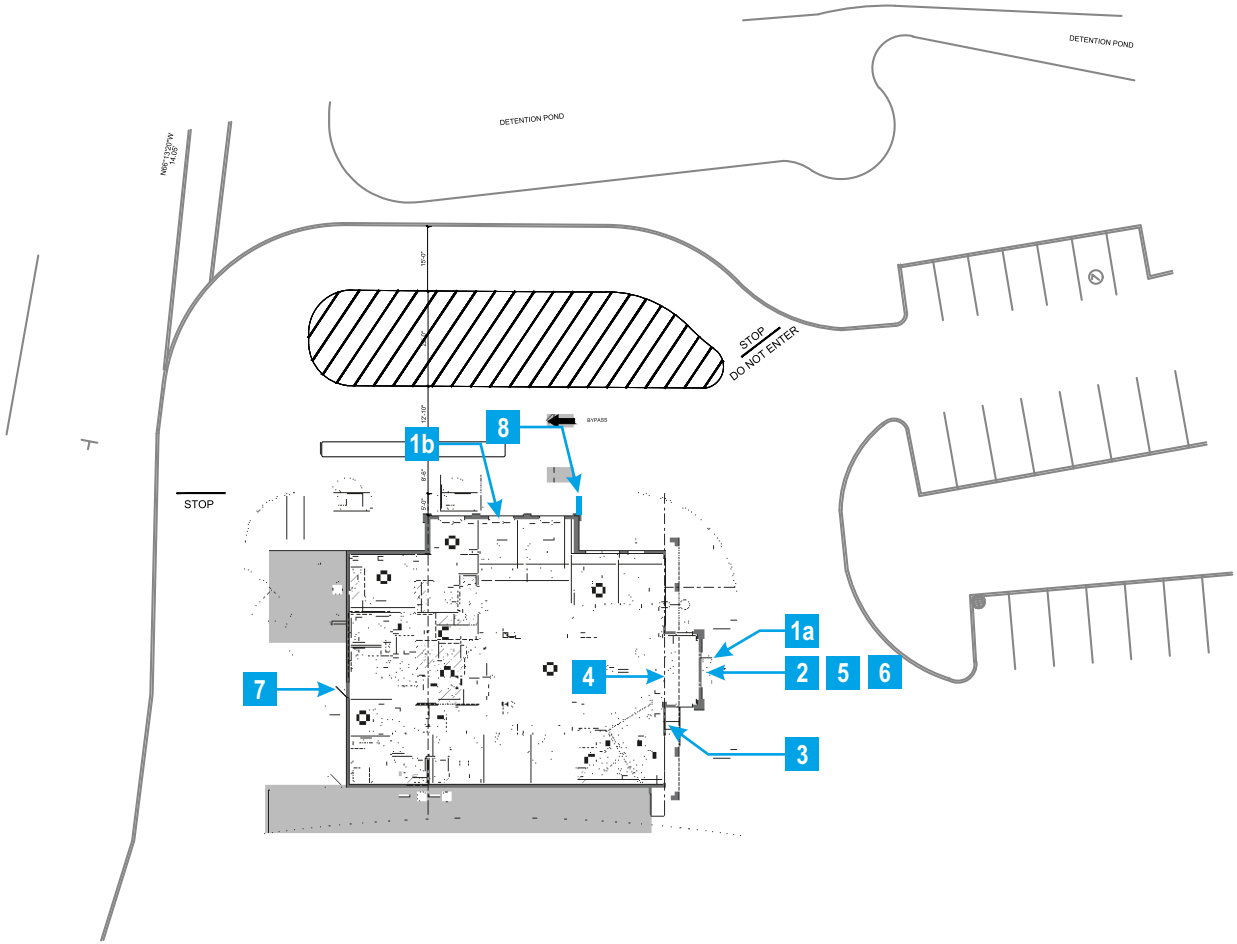

PROPOSED SITE PLAN

SCALE: NTS

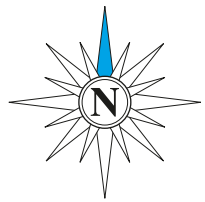

Drawing prepared by: Stratus™

SITE PLAN

Location:
6687 Pittsford Palmyra Rd
Fairport, NY 14450-3400

Proj #: 4305

Loc #: 6687

File Path: K:\Art\Accounts\B\Bank Of America\2020\Locations\4305_6687_Fairport_NY_R11.cdr

Drawing prepared for: BANK OF AMERICA

Rev #:	Req#:	Date:	Req. By:	Drawn By:	Revision Description:	Drawings are the exclusive property of Stratus,. Any unauthorized use or duplication is not permitted.				
Original	326744	05/26/20	BW	MM						
Rev 11	339418	05/03/21	BW	Lv	Removed sign 9K - update qty of sign 9	Rev #:	Req#:	Date:	Req. By:	Drawn By:
Rev 2	327335	06/15/20	BW	Sb	Change sign #1 to GWWS-3ng	Rev 7	332098	11/09/20	BW	Sb
Rev 3	327709	06/30/20	BW	Sb	Various Updates - See Request	Rev 8	336506	02/25/21	BW	Sb
Rev 4	328956	08/13/20	BW	AM	Revise Signs 1a & 1b to C4ng	Rev 9	336682	03/02/21	BW	Sb
Rev 5	330914	10/06/20	BW	AM	Revise Sign 6 and add all signs to elevations	Rev 10	337840	03/29/21	BW	Lv
Rev 6	331721	10/27/20	BW	AM	Update Proposed rendering with image provided by client					

Proposed Sign Schedule

Item	Description	Qty	Page #
1a	C4ng - ILLUM. CHANNEL LTRS W/ BACKER	1	7
1b	C4ng - ILLUM. CHANNEL LTRS W/ BACKER	1	8
2	DOOR VINYL - STANDARD w/ ADA DECAL	1	9
3	DOOR VINYL - REMOTE ATM w/ ADA DECAL	1	10
4	AUTOMATIC DOOR DECAL	1	11
5	SECURITY CAMERA VINYL	1	12
6	ADDRESS VINYL	1	12
7	NO SMOKING PLAQUE - INFO SIGN	1	13
8	P1ng - S/F DIRECTIONAL	1	14
9	Custom Awning - Non Illum Shed Style	10	15

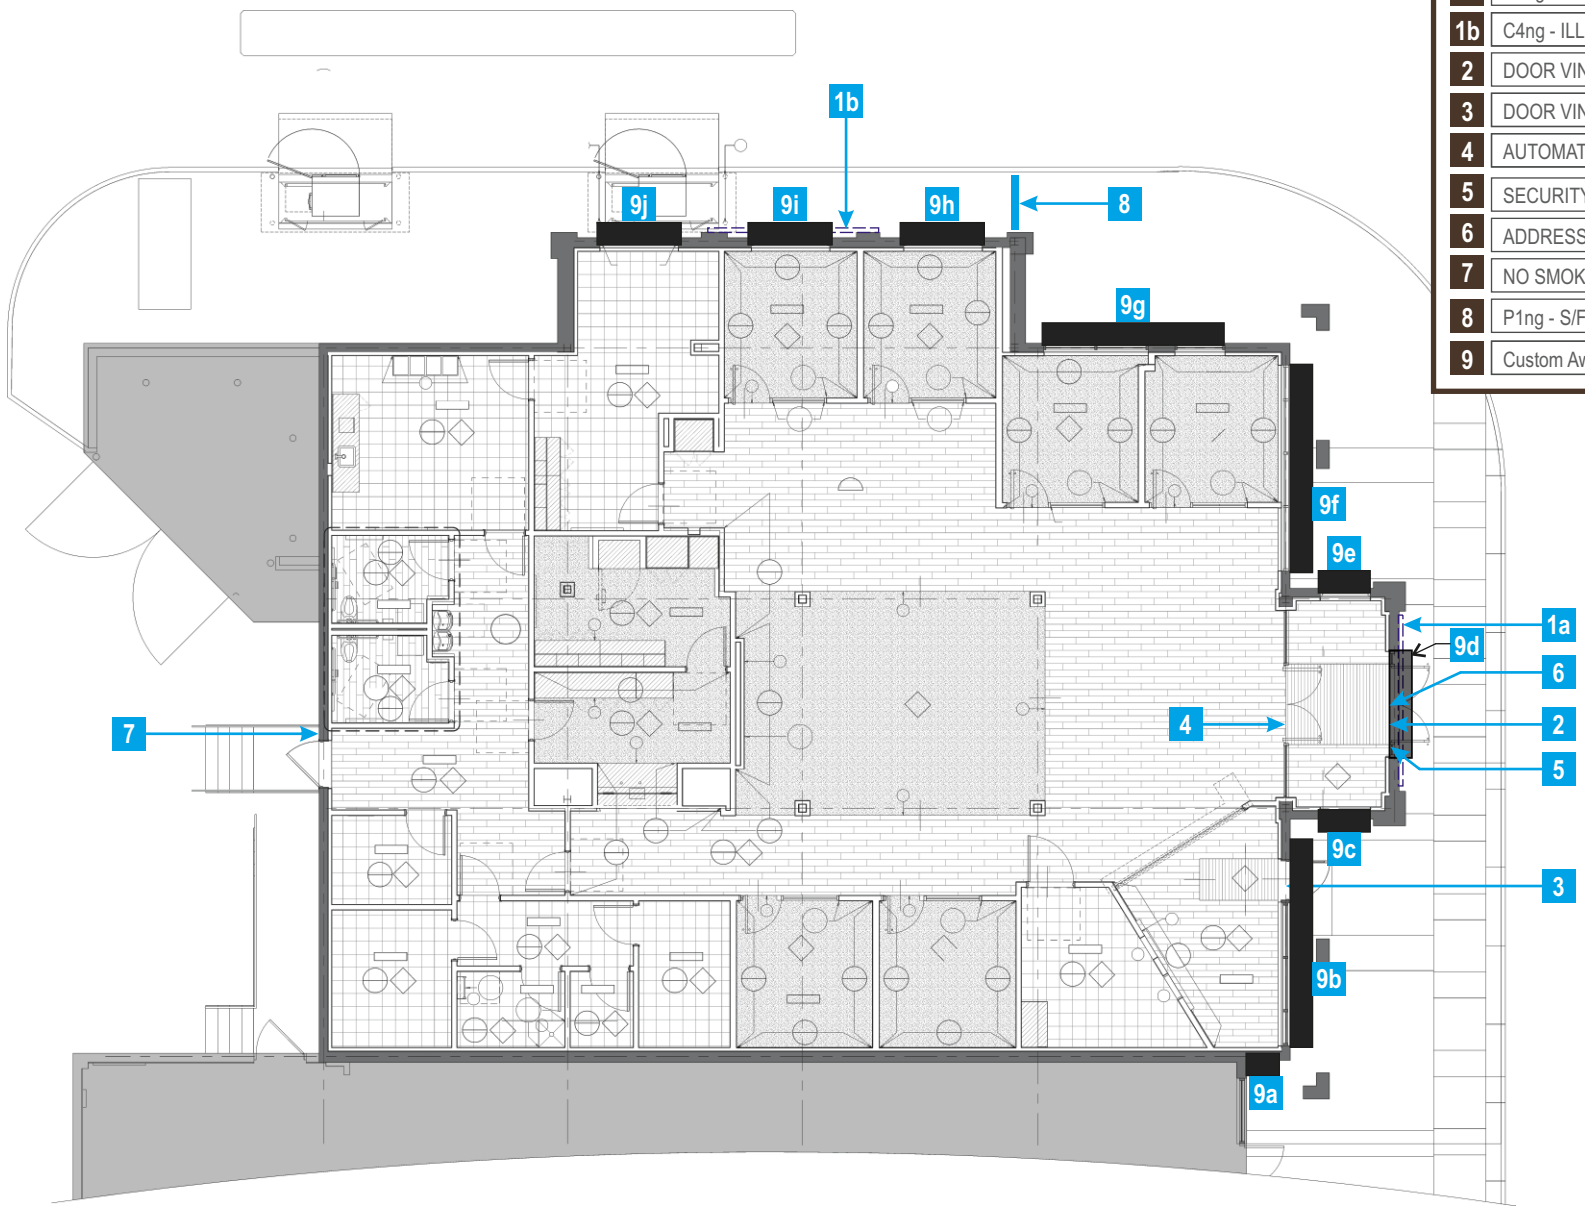

Drawing prepared by:

Stratus™

FLOOR PLAN

Location:
6687 Pittsford Palmyra Rd
Fairport, NY 14450-3400

Proj #:
4305

Loc #:
6687

File Path:
K:\Art\Accounts\B\Bank Of America\2020\Locations\4305_6687_Fairport_NY_R11.cdr

Drawing prepared for:

BANK OF AMERICA

Rev #:	Req#:	Date:	Req. By:	Drawn By:	Revision Description:	Drawings are the exclusive property of Stratus,. Any unauthorized use or duplication is not permitted.				
Original	326744	05/26/20	BW	MM						
Rev 11	339418	05/03/21	BW	Lv	Removed sign 9K - update qty of sign 9	Rev #:	Req#:	Date:	Req. By:	Drawn By:
Rev 2	327335	06/15/20	BW	Sb	Change sign #1 to GWWS-3ng	Rev 7	332098	11/09/20	BW	Sb
Rev 3	327709	06/30/20	BW	Sb	Various Updates - See Request	Rev 8	336506	02/25/21	BW	Sb
Rev 4	328956	08/13/20	BW	AM	Revise Signs 1a & 1b to C4ng	Rev 9	336682	03/02/21	BW	Sb
Rev 5	330914	10/06/20	BW	AM	Revise Sign 6 and add all signs to elevations	Rev 10	337840	03/29/21	BW	Lv
Rev 6	331721	10/27/20	BW	AM	Update Proposed rendering with image provided by client					

PROPOSED RENDERING

EXISTING

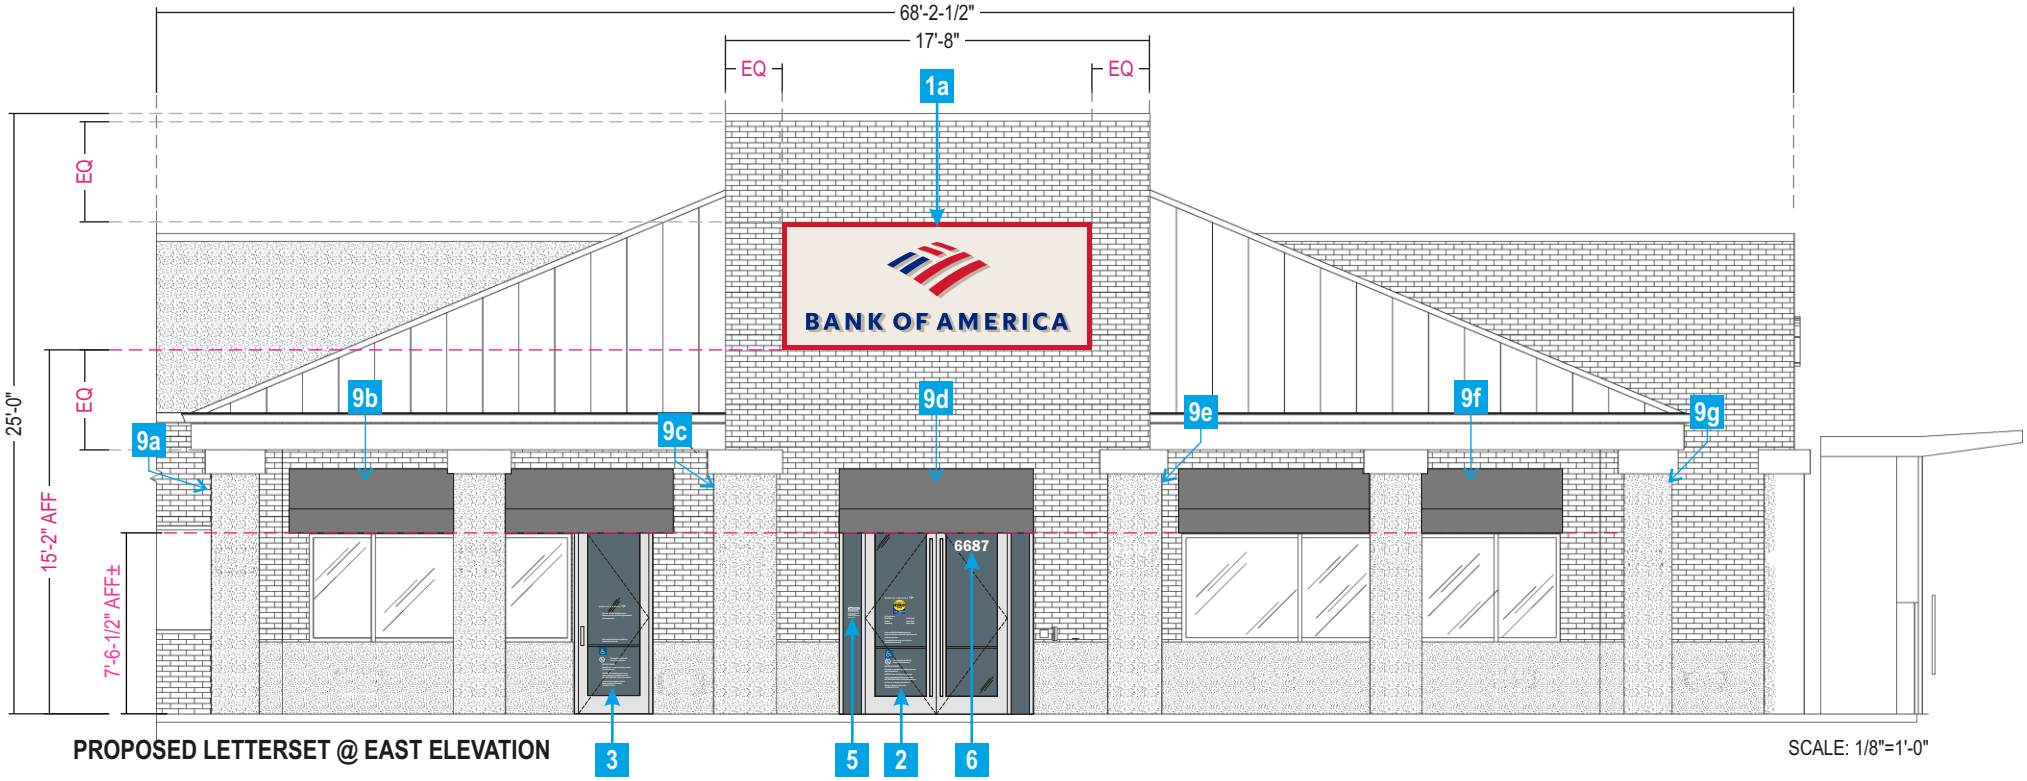

PROPOSED LETTERSET @ EAST ELEVATION

SCALE: 1/8"=1'-0"

Drawing prepared by:

Stratus™

ELEVATION

Location:
6687 Pittsford Palmyra Rd
Fairport, NY 14450-3400

Proj #:
4305

Loc #:
6687

File Path:
K:\Art\Accounts\B\Bank Of America\2020\Locations\4305_6687_Fairport_NY_R11.cdr

Drawing prepared for:

BANK OF AMERICA

Rev #:	Req#:	Date:	Req. By:	Drawn By:	Revision Description:	Drawings are the exclusive property of Stratus,. Any unauthorized use or duplication is not permitted.				
Original	326744	05/26/20	BW	MM						
Rev 11	339418	05/03/21	BW	Lv	Removed sign 9K - update qty of sign 9	Rev #:	Req#:	Date:	Req. By:	Drawn By:
Rev 2	327335	06/15/20	BW	Sb	Change sign #1 to GWWS-3ng	Rev 7	332098	11/09/20	BW	Sb
Rev 3	327709	06/30/20	BW	Sb	Various Updates - See Request	Rev 8	336506	02/25/21	BW	Sb
Rev 4	328956	08/13/20	BW	AM	Revise Signs 1a & 1b to C4ng	Rev 9	336682	03/02/21	BW	Sb
Rev 5	330914	10/06/20	BW	AM	Revise Sign 6 and add all signs to elevations	Rev 10	337840	03/29/21	BW	Lv
Rev 6	331721	10/27/20	BW	AM	Update Proposed rendering with image provided by client					

PROPOSED RENDERING

EXISTING

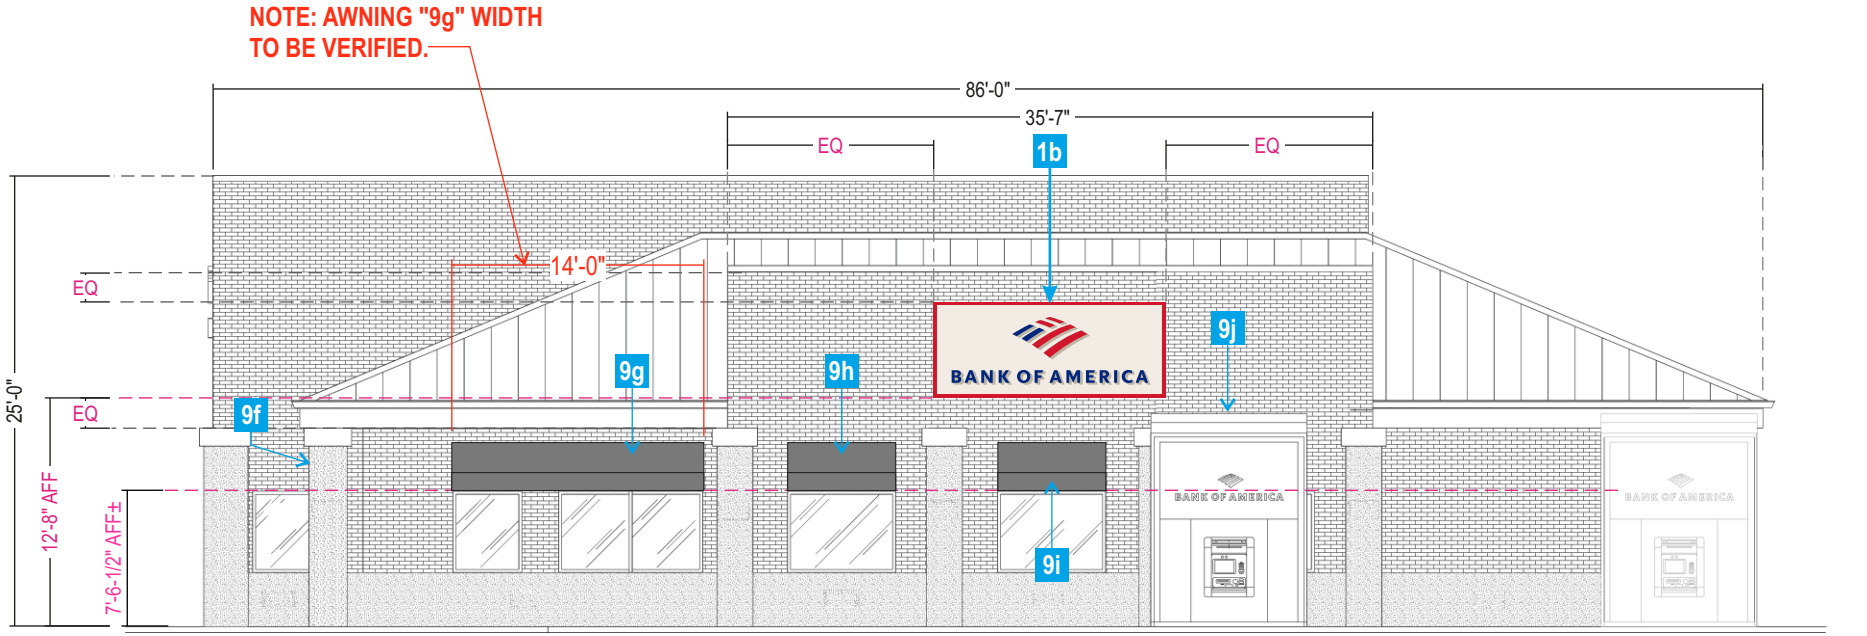

PROPOSED LETTERSET @ NORTH ELEVATION

SCALE: 3/32"=1'-0"

Drawing prepared by:

Stratus™

ELEVATION

Location:
6687 Pittsford Palmyra Rd
Fairport, NY 14450-3400

Proj #:
4305

Loc #:
6687

File Path:
K:\Art\Accounts\B\Bank Of America\2020\Locations\4305_6687_Fairport_NY_R11.cdr

Drawing prepared for:

BANK OF AMERICA

Rev #:	Req#:	Date:	Req. By:	Drawn By:	Revision Description:	Drawings are the exclusive property of Stratus,. Any unauthorized use or duplication is not permitted.				
Original	326744	05/26/20	BW	MM						
Rev 11	339418	05/03/21	BW	Lv	Removed sign 9K - update qty of sign 9	Rev #:	Req#:	Date:	Req. By:	Drawn By:
Rev 2	327335	06/15/20	BW	Sb	Change sign #1 to GWWS-3ng	Rev 7	332098	11/09/20	BW	Sb
Rev 3	327709	06/30/20	BW	Sb	Various Updates - See Request	Rev 8	336506	02/25/21	BW	Sb
Rev 4	328956	08/13/20	BW	AM	Revise Signs 1a & 1b to C4ng	Rev 9	336682	03/02/21	BW	Sb
Rev 5	330914	10/06/20	BW	AM	Revise Sign 6 and add all signs to elevations	Rev 10	337840	03/29/21	BW	Lv
Rev 6	331721	10/27/20	BW	AM	Update Proposed rendering with image provided by client					

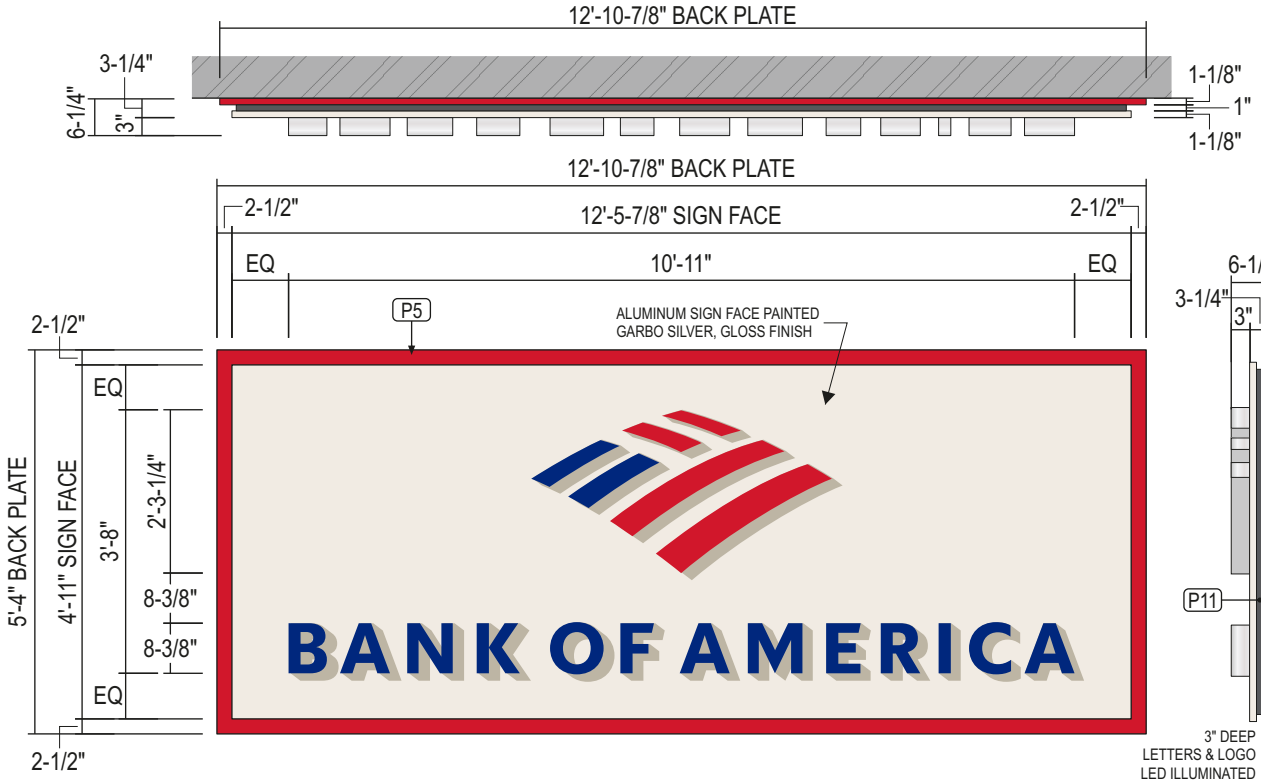

1a C4ng - ILLUMINATED CHANNEL LETTERS ON A NON-ILLUM. BACKER 68.76 SQ FT

QTY: 1
STANDARD SPECS - SEE COLOR SPECIFICATION LIBRARY

SIDE VIEW
SCALE: 3/8"=1'-0"

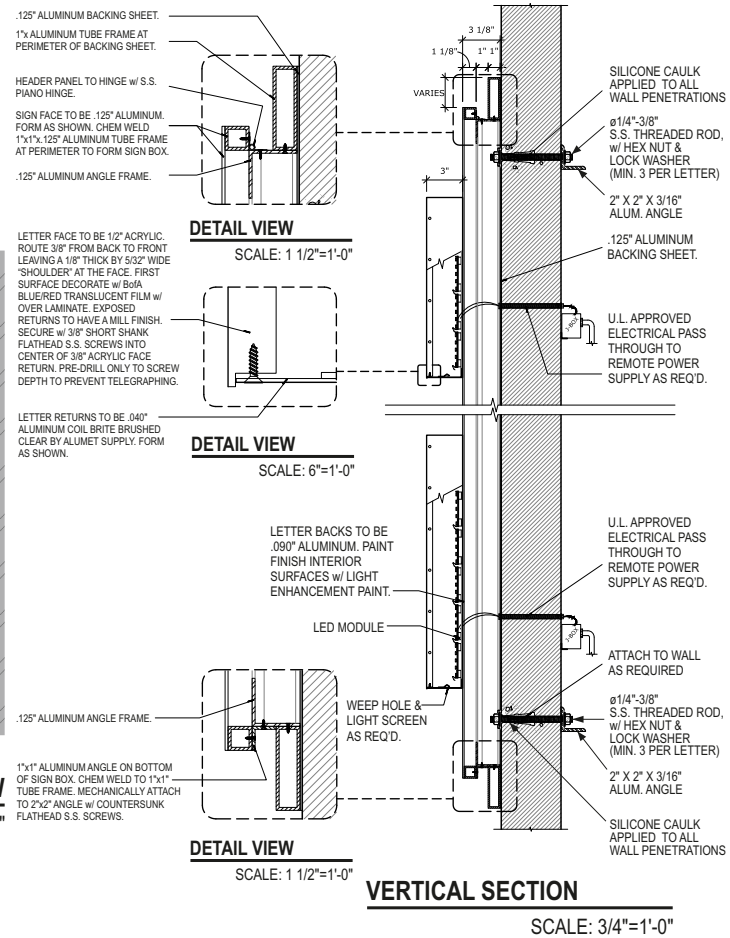

VERTICAL SECTION
SCALE: 3/4"=1'-0"

WALL TYPE	PREFERRED FOR ALL WALL TYPES WHEN POSSIBLE	EIFS WALL W/ FOAM INSULATION
SECTION	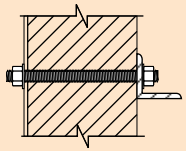	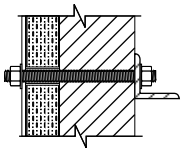
ANCHOR TYPE	ø1/4"-3/8" THREADED ROD	ø1/4"-3/8" THREADED ROD W/ ALUMINUM OR PVC COMPRESSION SLEEVE

MATERIAL SPECIFICATIONS

PAINT
RED - MATTHEWS RED #MP49696, AKZO-NOBEL #SIGN 20129.
DK GRAY - (PMS 425) - MATTHEWS #MP58477
GARBO SILVER - MATTHEWS #MP02650R14405 LVG FULL GLOSS.

FILM
TRANSLUCENT BLUE - 3M 3630-8530 w/ OVERLAM 3M 3660M.
TRANSLUCENT RED - 3M 3630-2413 w/ OVERLAM 3M 3660M.

ACRYLIC
CHANNEL LETTER FACES, PLASKOLITE 2406 LD.

ALUMINUM
LETTER & SYMBOL RETURNS, .040" ALUMINUM COIL BRITE BRUSHED CLEAR BY ALUMET SUPPLY.

DESIGN LOADS:
115 MPH WIND LOAD
RISK CATEGORY II, EXPOSURE C.
2015 INTERNATIONAL
BUILDING CODE, SECTION 16
WIND LOAD, ASCE 7-10

Drawing prepared by:
Stratus™

RECOMMENDATION

Location:
6687 Pittsford Palmyra Rd
Fairport, NY 14450-3400

Proj #: 4305
Loc #: 6687

File Path:
K:\Art\Accounts\B\Bank Of America\2020\Locations\4305_6687_Fairport_NY_R11.cdr

Drawing prepared for:
BANK OF AMERICA

Rev #:	Req#:	Date:	Req. By:	Drawn By:	Revision Description:	Drawings are the exclusive property of Stratus,. Any unauthorized use or duplication is not permitted.				
Original	326744	05/26/20	BW	MM						
Rev 11	339418	05/03/21	BW	Lv	Removed sign 9K - update qty of sign 9	Rev 7	332098	11/09/20	BW	Sb
Rev 2	327335	06/15/20	BW	Sb	Change sign #1 to GWWS-3ng	Rev 8	336506	02/25/21	BW	Sb
Rev 3	327709	06/30/20	BW	Sb	Various Updates - See Request	Rev 9	336682	03/02/21	BW	Sb
Rev 4	328956	08/13/20	BW	AM	Revise Signs 1a & 1b to C4ng	Rev 10	337840	03/29/21	BW	Lv
Rev 5	330914	10/06/20	BW	AM	Revise Sign 6 and add all signs to elevations					
Rev 6	331721	10/27/20	BW	AM	Update Proposed rendering with image provided by client					

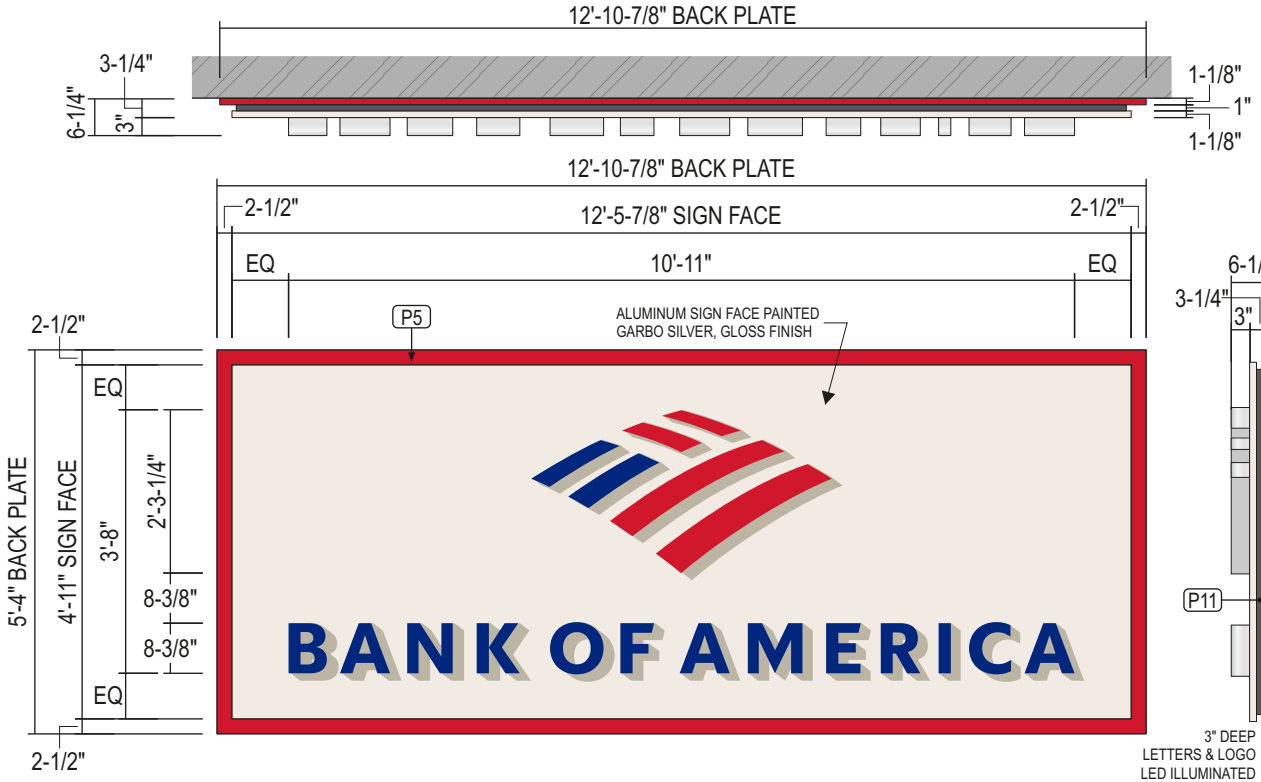

1b C4ng - ILLUMINATED CHANNEL LETTERS ON A NON-ILLUM. BACKER 68.76 SQ FT

QTY: 1
STANDARD SPECS - SEE COLOR SPECIFICATION LIBRARY

SIDE VIEW
SCALE: 3/8"=1'-0"

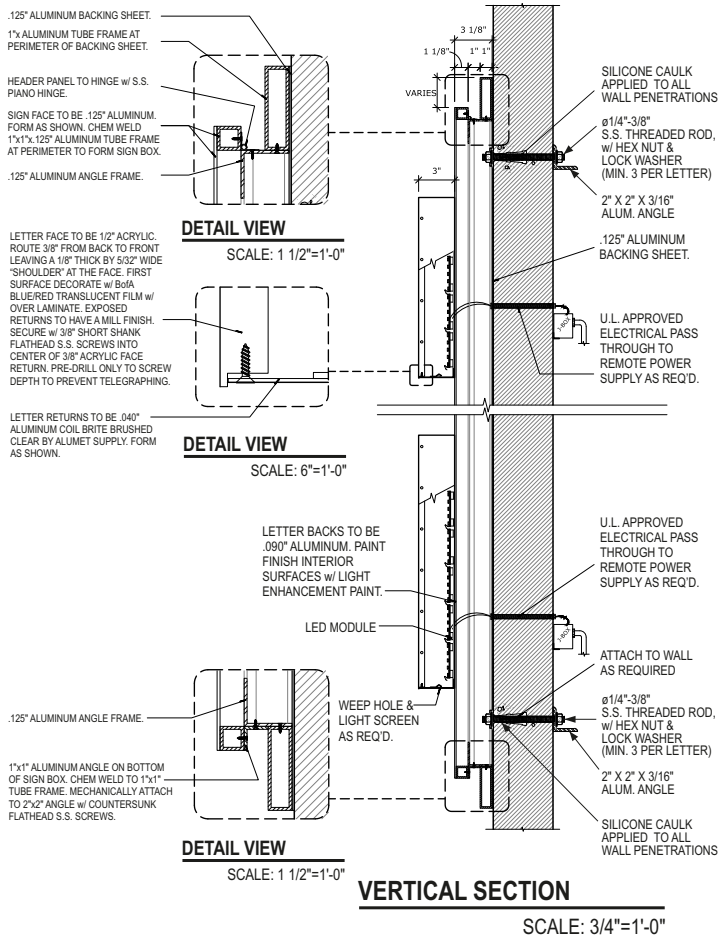

VERTICAL SECTION
SCALE: 3/4"=1'-0"

WALL TYPE	PREFERRED FOR ALL WALL TYPES WHEN POSSIBLE	EIFS WALL W/ FOAM INSULATION
SECTION	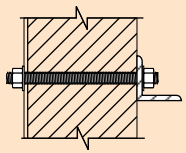	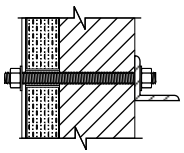
ANCHOR TYPE	ø1/4"-3/8" THREADED ROD	ø1/4"-3/8" THREADED ROD W/ ALUMINUM OR PVC COMPRESSION SLEEVE

MATERIAL SPECIFICATIONS

PAINT
RED - MATTHEWS RED #MP49696, AKZO-NOBEL #SIGN 20129.
DK GRAY - (PMS 425) - MATTHEWS #MP58477
GARBO SILVER - MATTHEWS #MP02650R14405 LVG FULL GLOSS.

FILM
TRANSLUCENT BLUE - 3M 3630-8530 w/ OVERLAM 3M 3660M.
TRANSLUCENT RED - 3M 3630-2413 w/ OVERLAM 3M 3660M.

ACRYLIC
CHANNEL LETTER FACES, PLASKOLITE 2406 LD.

ALUMINUM
LETTER & SYMBOL RETURNS, .040" ALUMINUM COIL BRITE BRUSHED CLEAR BY ALUMET SUPPLY.

DESIGN LOADS:
115 MPH WIND LOAD
RISK CATEGORY II, EXPOSURE C.
2015 INTERNATIONAL
BUILDING CODE, SECTION 16
WIND LOAD, ASCE 7-10

Drawing prepared by: Stratus™

RECOMMENDATION

Location:
6687 Pittsford Palmyra Rd
Fairport, NY 14450-3400

Proj #: 4305
Loc #: 6687

File Path: K:\Art\Accounts\B\Bank Of America\2020\Locations\4305_6687_Fairport_NY_R11.cdr

Drawing prepared for: BANK OF AMERICA

Rev #:	Req#:	Date:	Req. By:	Drawn By:	Revision Description:	Drawings are the exclusive property of Stratus,. Any unauthorized use or duplication is not permitted.				
Original	326744	05/26/20	BW	MM						
Rev 11	339418	05/03/21	BW	Lv	Removed sign 9K - update qty of sign 9	Rev 7	332098	11/09/20	BW	Sb
Rev 2	327335	06/15/20	BW	Sb	Change sign #1 to GWWS-3ng	Rev 8	336506	02/25/21	BW	Sb
Rev 3	327709	06/30/20	BW	Sb	Various Updates - See Request	Rev 9	336682	03/02/21	BW	Sb
Rev 4	328956	08/13/20	BW	AM	Revise Signs 1a & 1b to C4ng	Rev 10	337840	03/29/21	BW	Lv
Rev 5	330914	10/06/20	BW	AM	Revise Sign 6 and add all signs to elevations					
Rev 6	331721	10/27/20	BW	AM	Update Proposed rendering with image provided by client					

MATERIAL: White applied vinyl
3M #7725-10

FONT: Franklin Gothic Demi Condensed

CAUTION AUTOMATIC DOOR DECAL: Double-Sided Permanent Adhesive Vinyl Label. 8"x6" Overall Size
Decals provided by Compliance Team and Installed by Stratus.

APPLICATION: Apply all vinyl on first surface.

HANDICAP SYMBOL: Handicap symbol to be reverse silkscreened blue field on white 3M #7725-10 vinyl. Symbol of accessibility to reverse out white. Use UV inks manufactured by Sericol or approved equal. Blue field to match PMS 7462C, finish to meet 70% gloss ADA compliance requirements. When required, always apply handicap vinyl to exterior of glass. Use only on Handicap accessible entrance doors.

QUANTITY: (1) Set Applied to left Entrance door

Automatic Door - Activate Switch to Operate Label
LABEL-CIRCLE-179-a
- Double-Sided Permanent Adhesive Vinyl Label
8x6 in. Overall
Decals to be ordered from Bank's approved sign vendor: Compliance Signs and Installed by Stratus

INSTALL NOTES:
ADA Signage Requirements:
- Doors shall be equipped with Automatic Door decals visible from either side of door (double sided)
- Decals shall be mounted 4'-2" +/- 12" from the floor to center line of decal

Standard Door Vinyl Applications:
- Decal is to be installed 5'-0" from floor to center line of sign
- "Bank of America" vinyl logo to be moved up 5" to accommodate automatic door decal

Decal or sign selection guidelines have been set based on door access and surrounding conditions, field verify existing surrounding wall and card reader conditions prior to install.

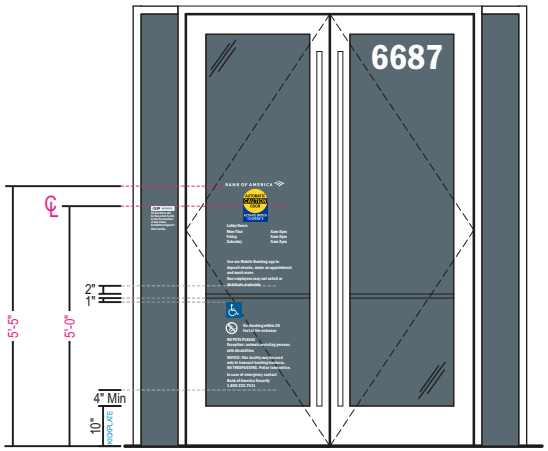

SCALE: 1/4"=1'-0"

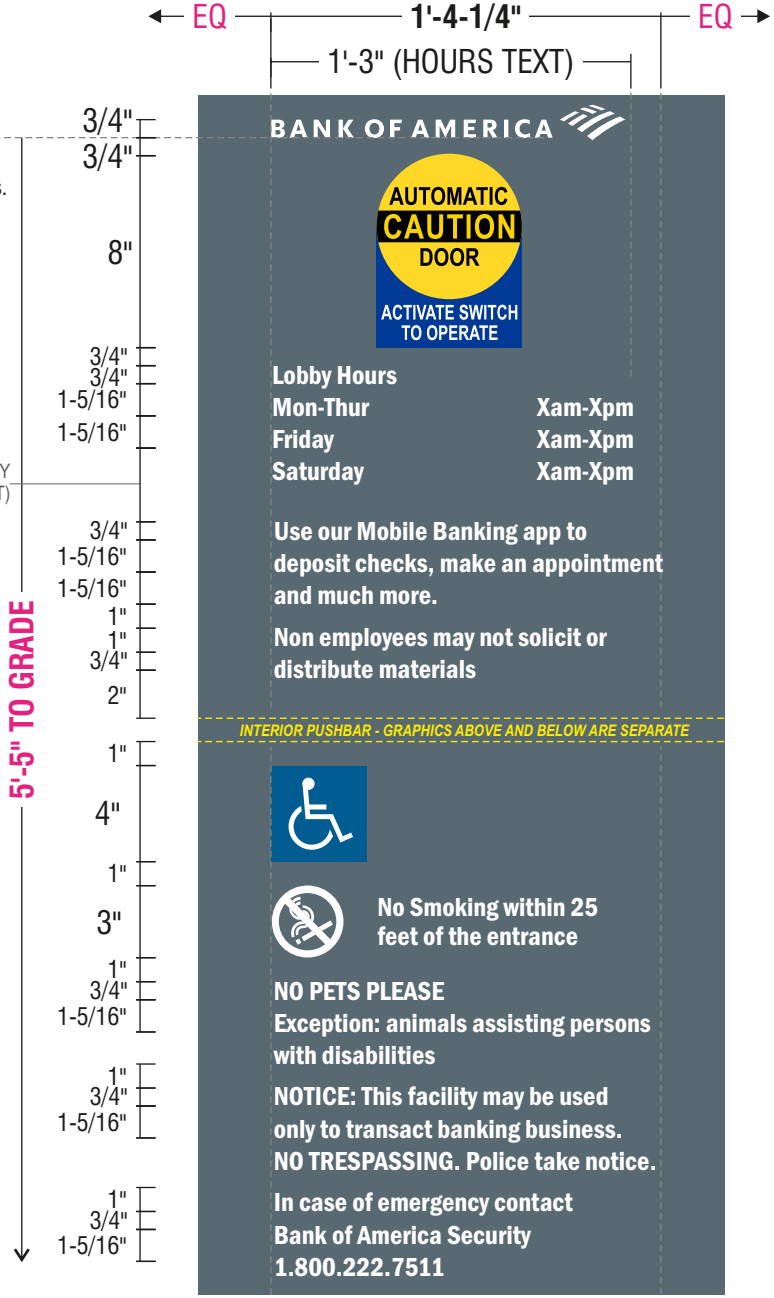

2 DOOR VINYL - STANDARD w/ ADA DECAL

QTY: 1 SCALE: 1 1/2"=1'-0"
FIRST SURFACE APPLICATION

Drawing prepared by: Stratus™

RECOMMENDATION

Location:
6687 Pittsford Palmyra Rd
Fairport, NY 14450-3400

Proj #: 4305
Loc #: 6687

File Path: K:\Art\Accounts\B\Bank Of America\2020\Locations\4305_6687_Fairport_NY_R11.cdr

Drawing prepared for: BANK OF AMERICA

Rev #:	Req#:	Date:	Req. By:	Drawn By:	Revision Description:
Original	326744	05/26/20	BW	MM	
Rev 11	339418	05/03/21	BW	Lv	Removed sign 9K - update qty of sign 9
Rev 2	327335	06/15/20	BW	Sb	Change sign #1 to GWWS-3ng
Rev 3	327709	06/30/20	BW	Sb	Various Updates - See Request
Rev 4	328956	08/13/20	BW	AM	Revise Signs 1a & 1b to C4ng
Rev 5	330914	10/06/20	BW	AM	Revise Sign 6 and add all signs to elevations
Rev 6	331721	10/27/20	BW	AM	Update Proposed rendering with image provided by client
Rev 7	332098	11/09/20	BW	Sb	
Rev 8	336506	02/25/21	BW	Sb	
Rev 9	336682	03/02/21	BW	Sb	
Rev 10	337840	03/29/21	BW	Lv	

Drawings are the exclusive property of Stratus,. Any unauthorized use or duplication is not permitted.

MATERIAL: White applied vinyl
3M #7725-10

FONT: Franklin Gothic Demi Condensed

CAUTION AUTOMATIC DOOR DECAL: Double-Sided Permanent Adhesive Vinyl Label. 8"x6" Overall Size
Decals provided by
Compliance Team and Installed by Stratus.

APPLICATION: Apply all vinyl on first surface.

HANDICAP SYMBOL: Handicap symbol to be reverse silkscreened blue field on white 3M #7725-10 vinyl. Symbol of accessibility to reverse out white. Use UV inks manufactured by Sericol or approved equal. Blue field to match PMS 7462C, finish to meet 70% gloss ADA compliance requirements. When required, always apply handicap vinyl to exterior of glass. Use only on Handicap accessible entrance doors.

QUANTITY: (1) One set required

INSTALL NOTES:

ADA Signage Requirements:
- Doors shall be equipped with Automatic Door decals visible from either side of door (double sided)
- Decals shall be mounted 4'-2" +/- 12" from the floor to center line of decal

Standard Door Vinyl Applications:
- Decal is to be installed 5'-0" from floor to center line of sign
- "Bank of America" vinyl logo to be moved up 5" to accommodate automatic door decal

Decal or sign selection guidelines have been set based on door access and surrounding conditions, field verify existing surrounding wall and card reader conditions prior to install.

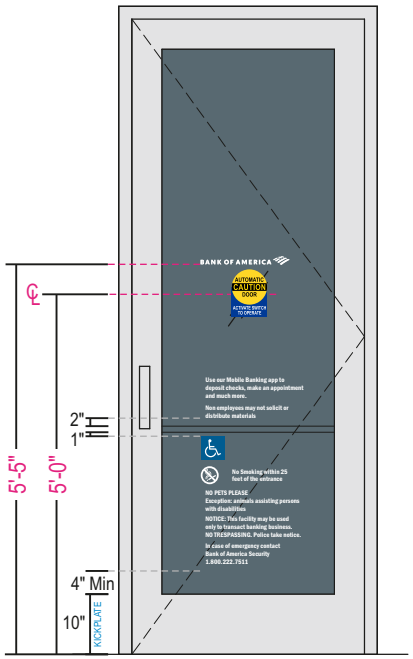

VINYL PLACEMENT SCALE: 3/8"=1'-0"

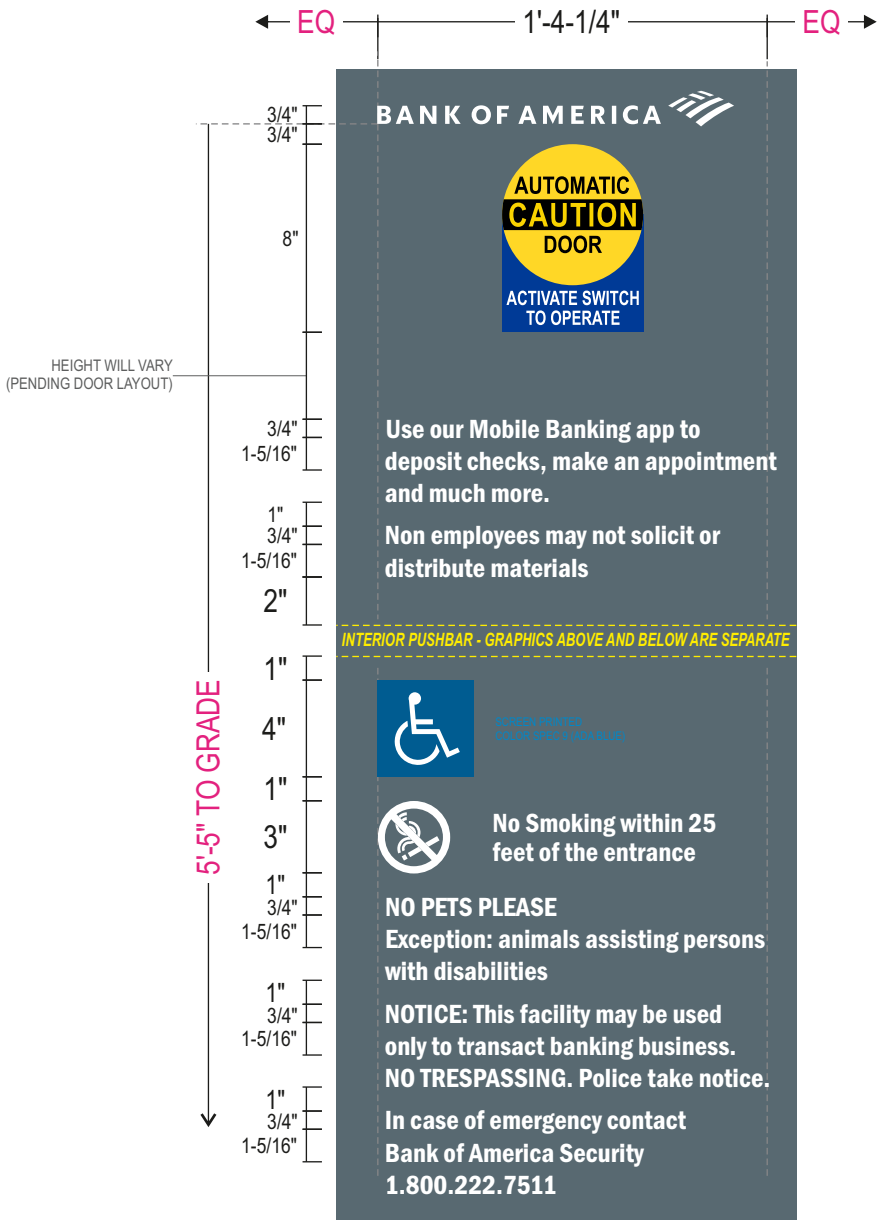

3 DOOR VINYL - REMOTE ATM w/ ADA DECAL

QTY: 1 SCALE: 1 1/2"=1'-0"
FIRST SURFACE APPLICATION

Drawing prepared by: Stratus™

RECOMMENDATION

Location: 6687 Pittsford Palmyra Rd, Fairport, NY 14450-3400
Proj #: 4305
Loc #: 6687
File Path: K:\Art\Accounts\B\Bank Of America\2020\Locations\4305_6687_Fairport_NY_R11.cdr

Drawing prepared for: BANK OF AMERICA

Rev #:	Req#:	Date:	Req. By:	Drawn By:	Revision Description:
Original	326744	05/26/20	BW	MM	
Rev 11	339418	05/03/21	BW	Lv	Removed sign 9K - update qty of sign 9
Rev 2	327335	06/15/20	BW	Sb	Change sign #1 to GWWS-3ng
Rev 3	327709	06/30/20	BW	Sb	Various Updates - See Request
Rev 4	328956	08/13/20	BW	AM	Revise Signs 1a & 1b to C4ng
Rev 5	330914	10/06/20	BW	AM	Revise Sign 6 and add all signs to elevations
Rev 6	331721	10/27/20	BW	AM	Update Proposed rendering with image provided by client
Rev 7	332098	11/09/20	BW	Sb	
Rev 8	336506	02/25/21	BW	Sb	
Rev 9	336682	03/02/21	BW	Sb	
Rev 10	337840	03/29/21	BW	Lv	

Drawings are the exclusive property of Stratus,. Any unauthorized use or duplication is not permitted.

CAUTION AUTOMATIC DOOR DECAL: Double-Sided Permanent Adhesive Vinyl Label. 8"x6" Overall Size
Decals provided by Compliance Team and Installed by Stratus.

APPLICATION: Apply all vinyl on first surface.

INSTALL NOTES:

ADA Signage Requirements:
- Doors shall be equipped with Automatic Door decals visible from either side of door (double sided)
- Decals shall be mounted 4'-2" +/- 12" from the floor to center line of decal

Standard Door Vinyl Applications:
- Decal is to be installed 5'-0" from floor to center line of sign
- "Bank of America" vinyl logo to be moved up 5" to accommodate automatic door decal

Decal or sign selection guidelines have been set based on door access and surrounding conditions, field verify existing surrounding wall and card reader conditions prior to install.

QUANTITY: (1) One Decal required

4 AUTOMATIC DOOR DECAL
QTY: 1 SCALE: 3"=1'-0"

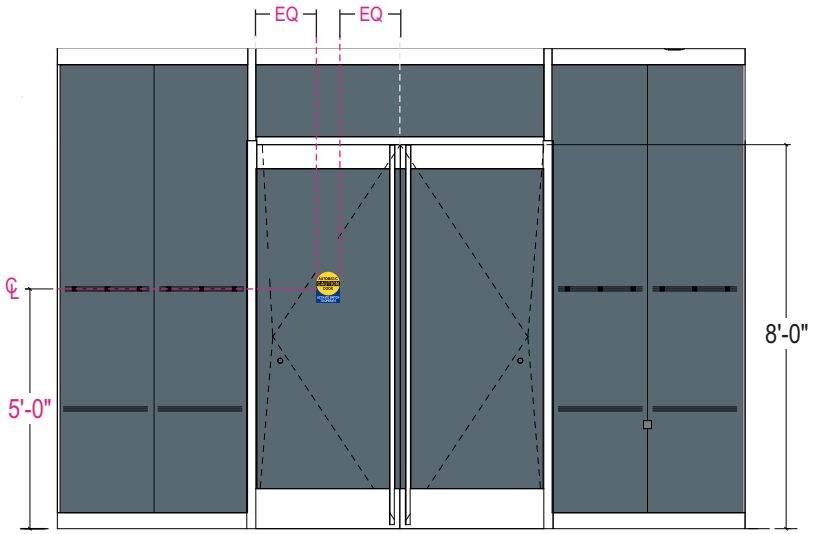

INTERIOR VESTIBULE DOOR SCALE: 1/4"=1'-0"

Drawing prepared by: Stratus™

RECOMMENDATION

Location: 6687 Pittsford Palmyra Rd, Fairport, NY 14450-3400
Proj #: 4305
Loc #: 6687
File Path: K:\Art\Accounts\B\Bank Of America\2020\Locations\4305_6687_Fairport_NY_R11.cdr

Drawing prepared for: BANK OF AMERICA

Rev #:	Req#:	Date:	Req. By:	Drawn By:	Revision Description:	Drawings are the exclusive property of Stratus,. Any unauthorized use or duplication is not permitted.				
Original	326744	05/26/20	BW	MM						
Rev 11	339418	05/03/21	BW	Lv	Removed sign 9K - update qty of sign 9	Rev #:	Req#:	Date:	Req. By:	Drawn By:
Rev 2	327335	06/15/20	BW	Sb	Change sign #1 to GWWS-3ng	Rev 7	332098	11/09/20	BW	Sb
Rev 3	327709	06/30/20	BW	Sb	Various Updates - See Request	Rev 8	336506	02/25/21	BW	Sb
Rev 4	328956	08/13/20	BW	AM	Revise Signs 1a & 1b to C4ng	Rev 9	336682	03/02/21	BW	Sb
Rev 5	330914	10/06/20	BW	AM	Revise Sign 6 and add all signs to elevations	Rev 10	337840	03/29/21	BW	Lv
Rev 6	331721	10/27/20	BW	AM	Update Proposed rendering with image provided by client					

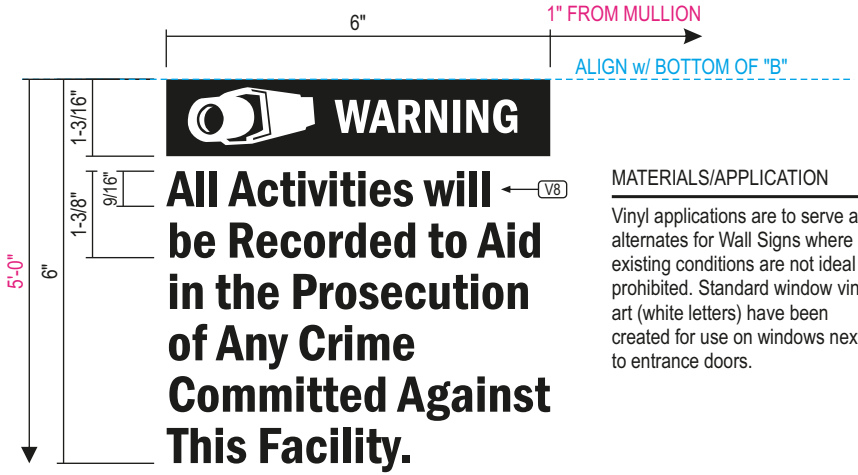

MATERIALS/APPLICATION

Vinyl applications are to serve as alternates for Wall Signs where existing conditions are not ideal or prohibited. Standard window vinyl art (white letters) have been created for use on windows next to entrance doors.

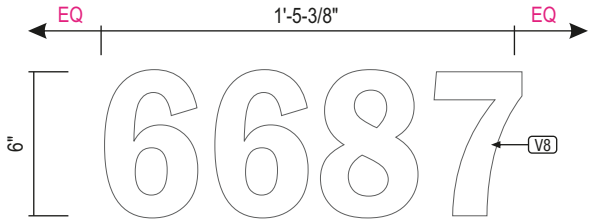

5 SECURITY CAMERA VINYL

QTY: 1
VINYL SHOULD BE MOUNTED 1" FROM MULLION
FIRST SURFACE APPLICATION

SCALE: 1:3

6 WHITE ADDRESS NUMERALS

QTY: 1
FIRST SURFACE APPLICATION

SCALE: 1 1/2"=1'-0"

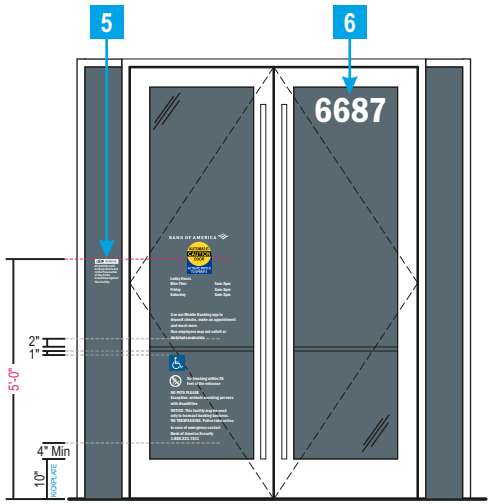

SCALE: 1/4"=1'-0"

Drawing prepared by:

Stratus™

RECOMMENDATION

Location:
6687 Pittsford Palmyra Rd
Fairport, NY 14450-3400

Proj #:
4305

Loc #:
6687

File Path:
K:\Art\Accounts\B\Bank Of America\2020\Locations\4305_6687_Fairport_NY_R11.cdr

Drawing prepared for:

BANK OF AMERICA

Rev #:	Req#:	Date:	Req. By:	Drawn By:	Revision Description:	Drawings are the exclusive property of Stratus,. Any unauthorized use or duplication is not permitted.				
Original	326744	05/26/20	BW	MM						
Rev 11	339418	05/03/21	BW	Lv	Removed sign 9K - update qty of sign 9	Rev #:	Req#:	Date:	Req. By:	Drawn By:
Rev 2	327335	06/15/20	BW	Sb	Change sign #1 to GWWS-3ng	Rev 7	332098	11/09/20	BW	Sb
Rev 3	327709	06/30/20	BW	Sb	Various Updates - See Request	Rev 8	336506	02/25/21	BW	Sb
Rev 4	328956	08/13/20	BW	AM	Revise Signs 1a & 1b to C4ng	Rev 9	336682	03/02/21	BW	Sb
Rev 5	330914	10/06/20	BW	AM	Revise Sign 6 and add all signs to elevations	Rev 10	337840	03/29/21	BW	Lv
Rev 6	331721	10/27/20	BW	AM	Update Proposed rendering with image provided by client					

MATERIAL SPECIFICATIONS

PAINT

RED - MATTHEWS RED #MP49696, AKZO-NOBEL #SIGN 20129.
GARBO SILVER - MATTHEWS #MP02650R14405 LVG FULL GLOSS.

FILM

TRANSLUCENT BLUE - 3M 3630-8530 w/ OVERLAM 3M 3660M.
OPAQUE WHITE - 3M 7725-10.

7 NO SMOKING PLAQUE - INFORMATIONAL SIGN (0.89 S.F.)

QTY: 1 SCALE: 1 1/2"=1'-0"

NO SMOKING PLAQUE - TYPICAL INSTALLATION (EXTERIOR)

SCALE: 3/8"=1'-0"

Drawing prepared by: Stratus™

RECOMMENDATION

Location: 6687 Pittsford Palmyra Rd, Fairport, NY 14450-3400

Proj #: 4305

Loc #: 6687

File Path: K:\Art\Accounts\B\Bank Of America\2020\Locations\4305_6687_Fairport_NY_R11.cdr

Drawing prepared for: BANK OF AMERICA

Rev #:	Req#:	Date:	Req. By:	Drawn By:	Revision Description:	Rev #:	Req#:	Date:	Req. By:	Drawn By:
Original	326744	05/26/20	BW	MM						
Rev 11	339418	05/03/21	BW	Lv	Removed sign 9K - update qty of sign 9	Rev 7	332098	11/09/20	BW	Sb
Rev 2	327335	06/15/20	BW	Sb	Change sign #1 to GWWS-3ng	Rev 8	336506	02/25/21	BW	Sb
Rev 3	327709	06/30/20	BW	Sb	Various Updates - See Request	Rev 9	336682	03/02/21	BW	Sb
Rev 4	328956	08/13/20	BW	AM	Revise Signs 1a & 1b to C4ng	Rev 10	337840	03/29/21	BW	Lv
Rev 5	330914	10/06/20	BW	AM	Revise Sign 6 and add all signs to elevations					
Rev 6	331721	10/27/20	BW	AM	Update Proposed rendering with image provided by client					

Drawings are the exclusive property of Stratus,. Any unauthorized use or duplication is not permitted.

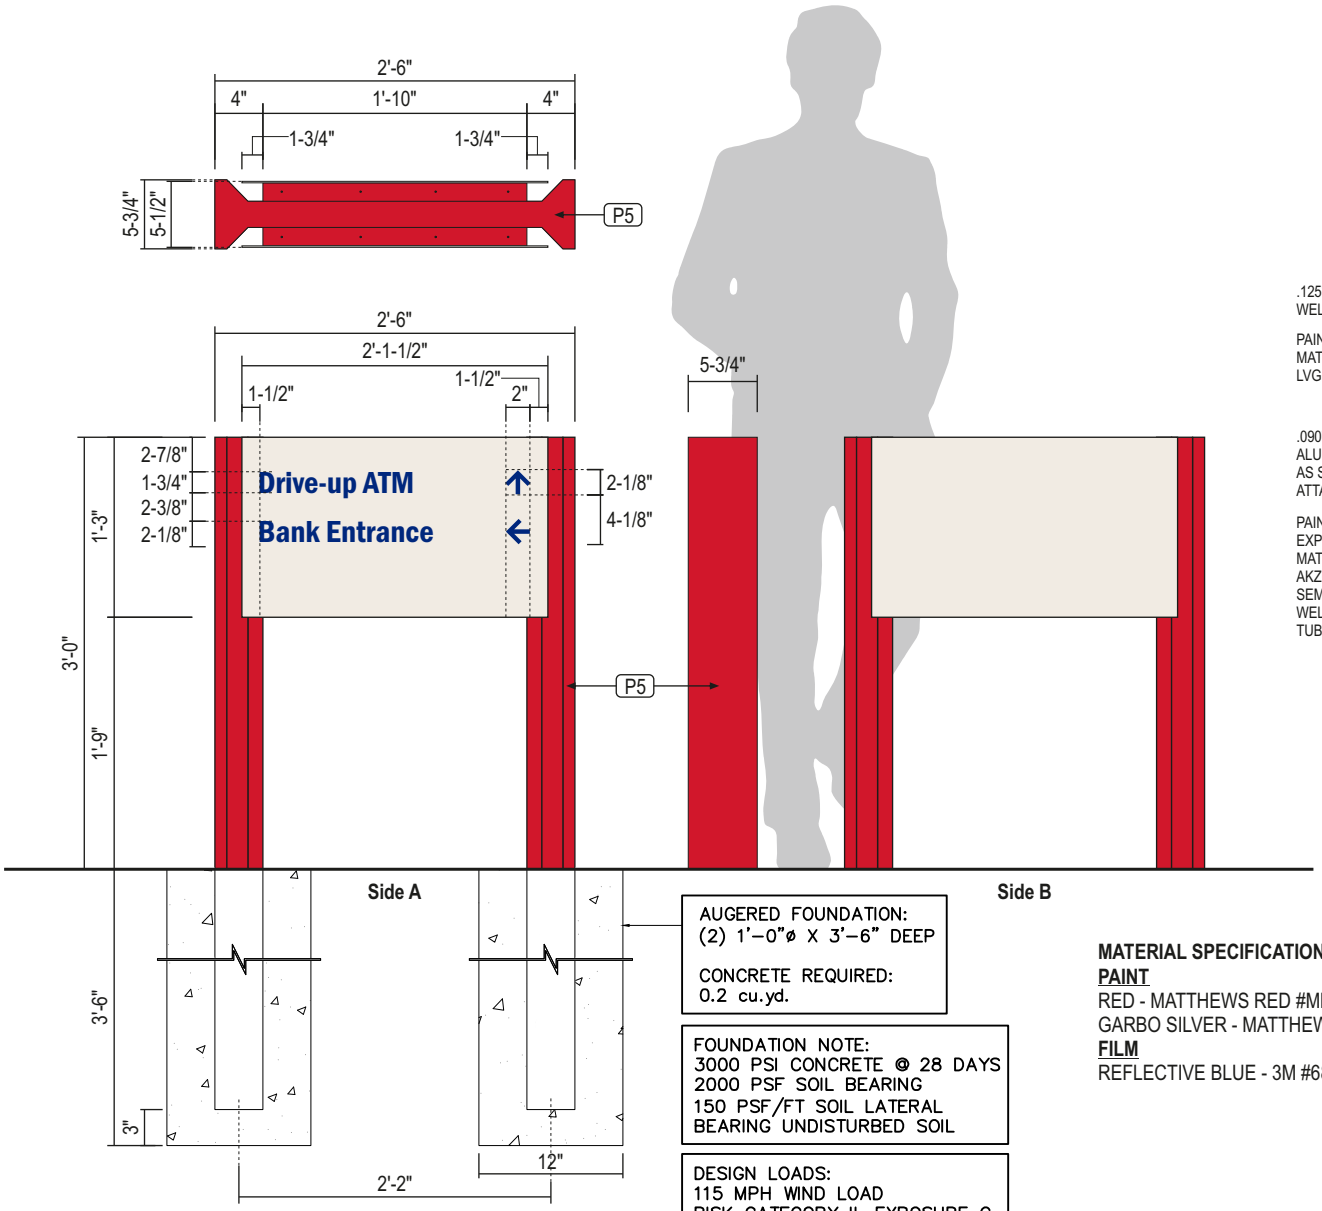

AUGERED FOUNDATION:
(2) 1'–0"ø X 3'–6" DEEP

CONCRETE REQUIRED:
0.2 cu.yd.

FOUNDATION NOTE:
3000 PSI CONCRETE @ 28 DAYS
2000 PSF SOIL BEARING
150 PSF/FT SOIL LATERAL
BEARING UNDISTURBED SOIL

DESIGN LOADS:
115 MPH WIND LOAD
RISK CATEGORY II, EXPOSURE C.
2012 INTERNATIONAL BUILDING
CODE, ASCE 7–10

DIRECTIONAL COPY AND ARROWS
REFLECTIVE FILM 3M #680-75 BLUE.

TYPEFACE TO BE FRANKLIN
GOTHIC DEMI CONDENSED. VERIFY
ALL COPY PRIOR TO FABRICATION.

.125" ALUMINUM SIGN FACE.
WELD TO ALUM. ANGLE FRAME.

PAINT FINISH GARBO SILVER
MATTHEWS #MP02650 R14405
LVG FULL GLOSS.

.090" BREAK FORMED
ALUMINUM FRAME. FORM
AS SHOWN. CLADDING TO
ATTACH TO SUPPORT TUBE.

PAINT FINISH ALL
EXPOSED SURFACES
MATTHEWS RED #MP49696,
AKZO-NOBEL #SIGN 20129,
SEMI-GLOSS
WELD TO SUPPORT
TUBE VERTICALS.

MATERIAL SPECIFICATIONS

PAINT

RED - MATTHEWS RED #MP49696, AKZO-NOBEL #SIGN 20129, SEMI-GLOSS.
GARBO SILVER - MATTHEWS #MP02650R14405 LVG FULL GLOSS.

FILM

REFLECTIVE BLUE - 3M #680-75 BLUE.

8 P1ng - S/F DIRECTIONAL (2.65 sf)

QTY: 1

SCALE: 3/4"=1'-0"

STANDARD SPECS - SEE COLOR SPECIFICATION LIBRARY

Drawing prepared by: Stratus™

RECOMMENDATION

Location:
6687 Pittsford Palmyra Rd
Fairport, NY 14450-3400

Proj #: 4305

Loc #: 6687

File Path: K:\Art\Accounts\B\Bank Of America\2020\Locations\4305_6687_Fairport_NY_R11.cdr

Drawing prepared for: BANK OF AMERICA

Rev #:	Req#:	Date:	Req. By:	Drawn By:	Revision Description:
Original	326744	05/26/20	BW	MM	
Rev 11	339418	05/03/21	BW	Lv	Removed sign 9K - update qty of sign 9
Rev 2	327335	06/15/20	BW	Sb	Change sign #1 to GWWS-3ng
Rev 3	327709	06/30/20	BW	Sb	Various Updates - See Request
Rev 4	328956	08/13/20	BW	AM	Revise Signs 1a & 1b to C4ng
Rev 5	330914	10/06/20	BW	AM	Revise Sign 6 and add all signs to elevations
Rev 6	331721	10/27/20	BW	AM	Update Proposed rendering with image provided by client
Rev 7	332098	11/09/20	BW	Sb	
Rev 8	336506	02/25/21	BW	Sb	
Rev 9	336682	03/02/21	BW	Sb	
Rev 10	337840	03/29/21	BW	Lv	

Drawings are the exclusive property of Stratus,. Any unauthorized use or duplication is not permitted.

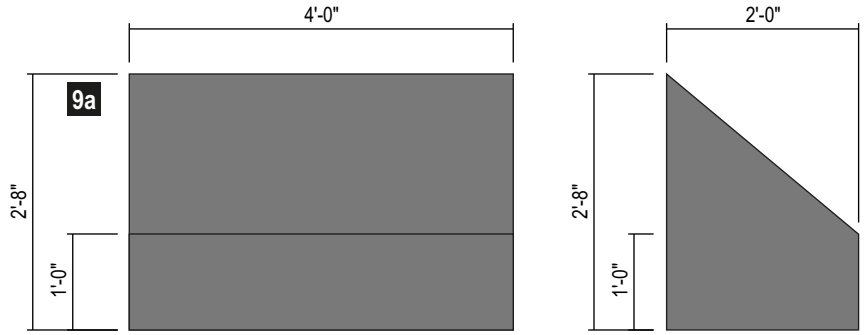

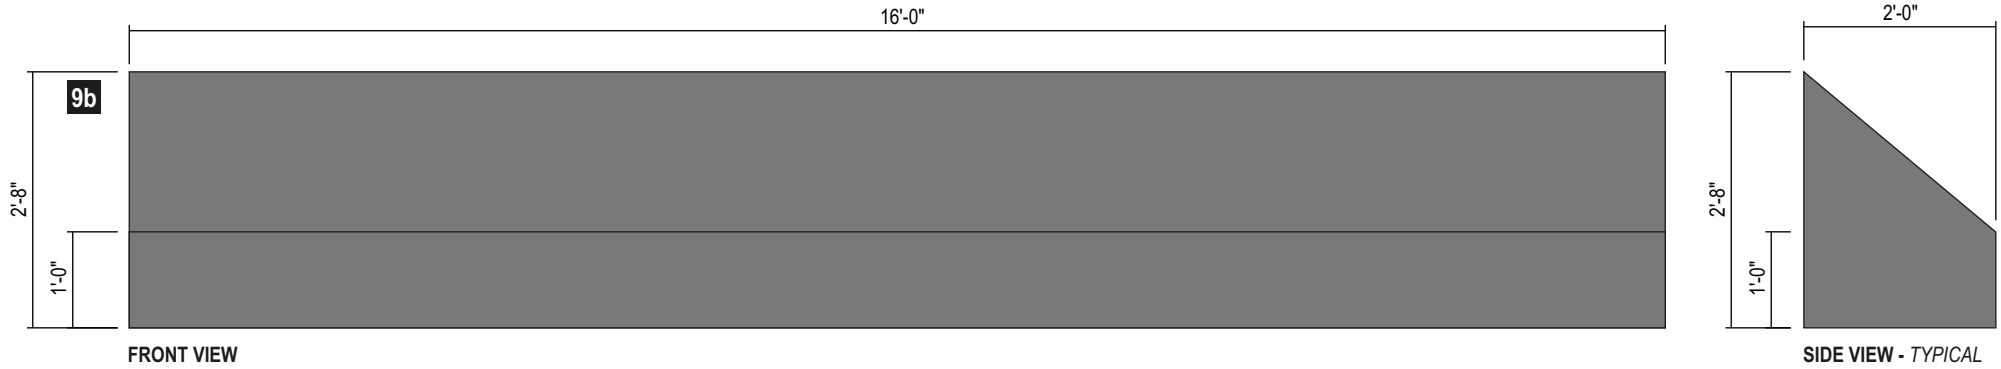

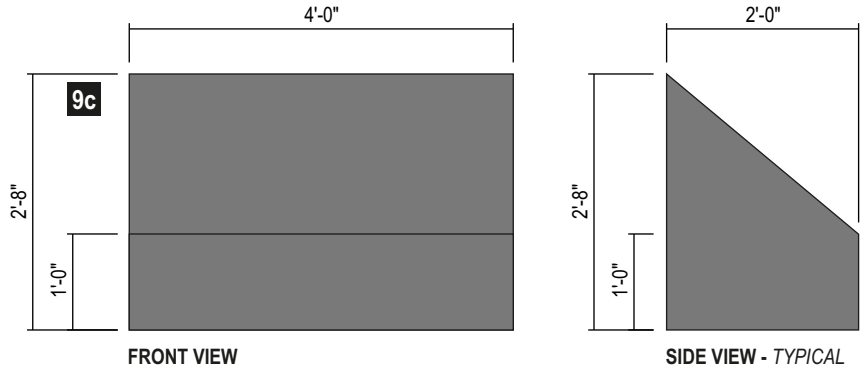

9 CUSTOM AWNINGS - *NON ILLUMINATED SHED STYLE*

QTY: 11

SCALE: 1/2"=1'-0"

1" X 1" SQ TUBE FRAME CONSTRUCTION SKINNED WITH CHARCOAL GREY AWNING MATERIAL - ACTUAL SPECS TBD
TO BE INSTALLED ON EXTERIOR WALL AREA WITH Z CLIPS AND APPROPRIATE FASTENERS - WALL MATERIAL TBV

WALL TYPE	PREFERRED FOR ALL WALL TYPES WHEN POSSIBLE	EIFS WALL W/ FOAM INSULATION
SECTION	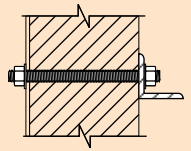	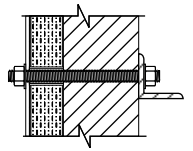
ANCHOR TYPE	**ø1/4"-3/8" THREADED ROD**	ø1/4"-3/8" THREADED ROD W/ ALUMINUM OR PVC COMPRESSION SLEEVE

Drawing prepared by: Stratus™

RECOMMENDATION

Location: 6687 Pittsford Palmyra Rd, Fairport, NY 14450-3400

Proj #: 4305

Loc #: 6687

File Path: K:\Art\Accounts\B\Bank Of America\2020\Locations\4305_6687_Fairport_NY_R11.cdr

Drawing prepared for: BANK OF AMERICA

Rev #:	Req#:	Date:	Req. By:	Drawn By:	Revision Description:
Original	326744	05/26/20	BW	MM	
Rev 11	339418	05/03/21	BW	Lv	Removed sign 9K - update qty of sign 9
Rev 2	327335	06/15/20	BW	Sb	Change sign #1 to GWWS-3ng
Rev 3	327709	06/30/20	BW	Sb	Various Updates - See Request
Rev 4	328956	08/13/20	BW	AM	Revise Signs 1a & 1b to C4ng
Rev 5	330914	10/06/20	BW	AM	Revise Sign 6 and add all signs to elevations
Rev 6	331721	10/27/20	BW	AM	Update Proposed rendering with image provided by client
Rev 7	332098	11/09/20	BW	Sb	
Rev 8	336506	02/25/21	BW	Sb	
Rev 9	336682	03/02/21	BW	Sb	
Rev 10	337840	03/29/21	BW	Lv	

Drawings are the exclusive property of Stratus,. Any unauthorized use or duplication is not permitted.

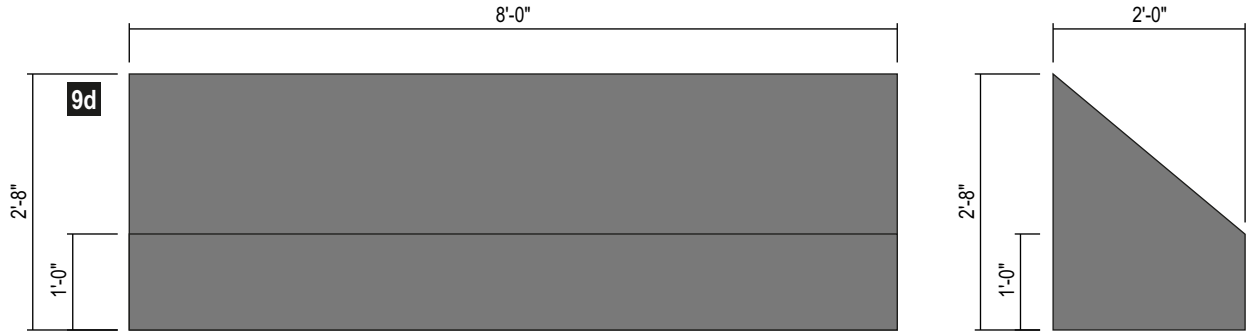

FRONT VIEW

SIDE VIEW - *TYPICAL*

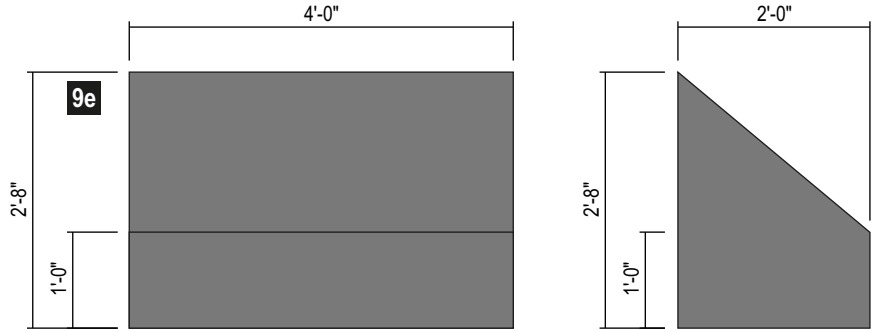

FRONT VIEW

SIDE VIEW - *TYPICAL*

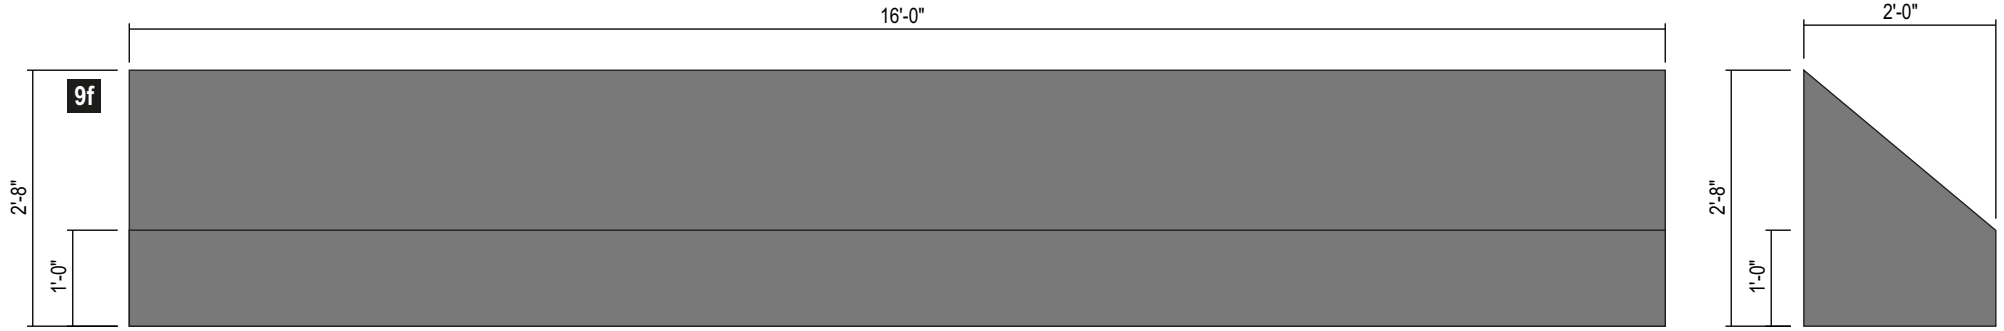

FRONT VIEW

SIDE VIEW - *TYPICAL*

Drawing prepared by:

Stratus™

RECOMMENDATION

Location:
6687 Pittsford Palmyra Rd
Fairport, NY 14450-3400

Proj #:
4305

Loc #:
6687

File Path:
K:\Art\Accounts\B\Bank Of America\2020\Locations\4305_6687_Fairport_NY_R11.cdr

Drawing prepared for:

BANK OF AMERICA

Rev #:	Req#:	Date:	Req. By:	Drawn By:	Revision Description:	Drawings are the exclusive property of Stratus,. Any unauthorized use or duplication is not permitted.				
Original	326744	05/26/20	BW	MM						
Rev 11	339418	05/03/21	BW	Lv	Removed sign 9K - update qty of sign 9	Rev #:	Req#:	Date:	Req. By:	Drawn By:
Rev 2	327335	06/15/20	BW	Sb	Change sign #1 to GWWS-3ng	Rev 7	332098	11/09/20	BW	Sb
Rev 3	327709	06/30/20	BW	Sb	Various Updates - See Request	Rev 8	336506	02/25/21	BW	Sb
Rev 4	328956	08/13/20	BW	AM	Revise Signs 1a & 1b to C4ng	Rev 9	336682	03/02/21	BW	Sb
Rev 5	330914	10/06/20	BW	AM	Revise Sign 6 and add all signs to elevations	Rev 10	337840	03/29/21	BW	Lv
Rev 6	331721	10/27/20	BW	AM	Update Proposed rendering with image provided by client					

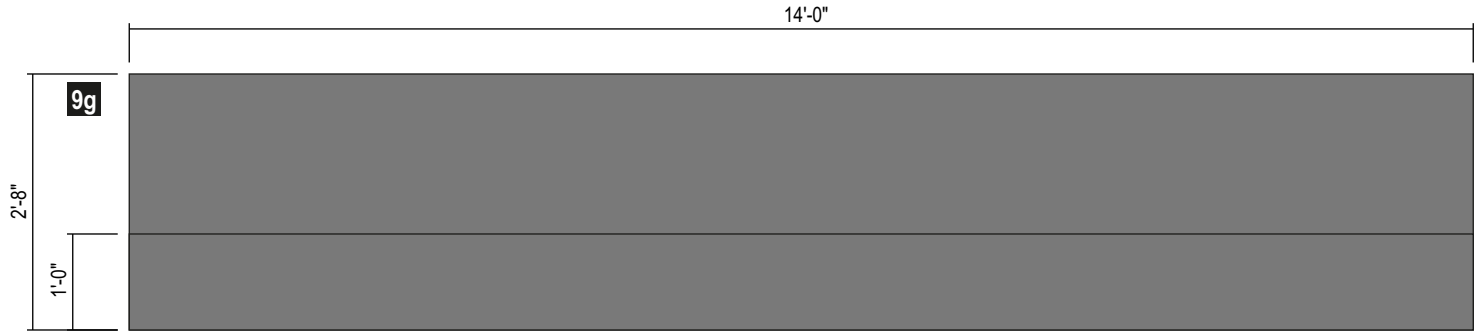

FRONT VIEW

NOTE: AWNING "9g' WIDTH TO BE VERIFIED.

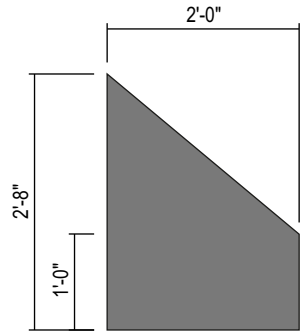

SIDE VIEW - *TYPICAL*

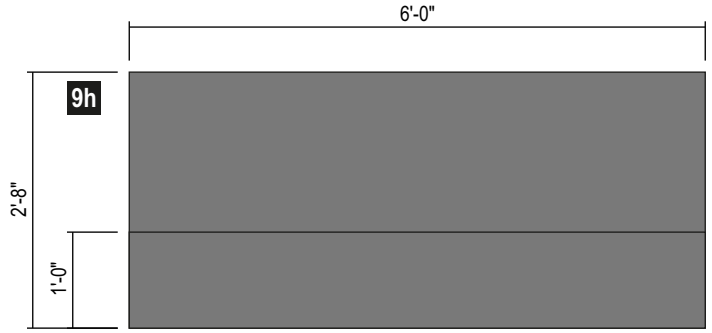

FRONT VIEW

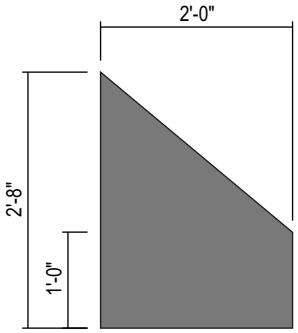

SIDE VIEW - *TYPICAL*

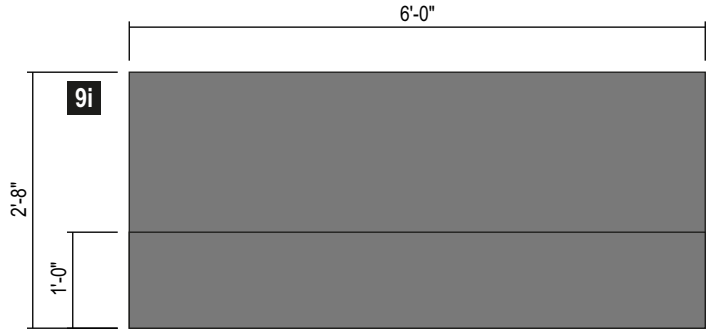

FRONT VIEW

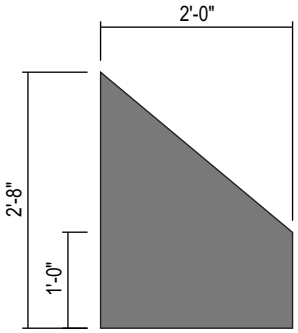

SIDE VIEW - *TYPICAL*

Drawing prepared by: Stratus™

RECOMMENDATION

Location:
6687 Pittsford Palmyra Rd
Fairport, NY 14450-3400

Proj #: 4305

Loc #: 6687

File Path: K:\Art\Accounts\B\Bank Of America\2020\Locations\4305_6687_Fairport_NY_R11.cdr

Drawing prepared for: BANK OF AMERICA

Rev #:	Req#:	Date:	Req. By:	Drawn By:	Revision Description:	Drawings are the exclusive property of Stratus,. Any unauthorized use or duplication is not permitted.				
Original	326744	05/26/20	BW	MM						
Rev 11	339418	05/03/21	BW	Lv	Removed sign 9K - update qty of sign 9	Rev #:	Req#:	Date:	Req. By:	Drawn By:
Rev 2	327335	06/15/20	BW	Sb	Change sign #1 to GWWS-3ng	Rev 7	332098	11/09/20	BW	Sb
Rev 3	327709	06/30/20	BW	Sb	Various Updates - See Request	Rev 8	336506	02/25/21	BW	Sb
Rev 4	328956	08/13/20	BW	AM	Revise Signs 1a & 1b to C4ng	Rev 9	336682	03/02/21	BW	Sb
Rev 5	330914	10/06/20	BW	AM	Revise Sign 6 and add all signs to elevations	Rev 10	337840	03/29/21	BW	Lv
Rev 6	331721	10/27/20	BW	AM	Update Proposed rendering with image provided by client					

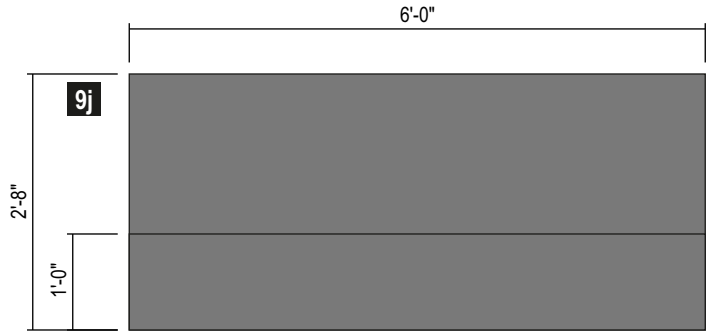

FRONT VIEW

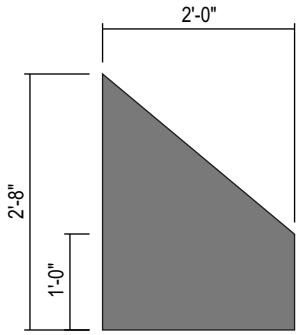

SIDE VIEW - *TYPICAL*

Drawing prepared by:

Stratus™

RECOMMENDATION

Location:
6687 Pittsford Palmyra Rd
Fairport, NY 14450-3400

Proj #:
4305

Loc #:
6687

File Path:
K:\Art\Accounts\B\Bank Of America\2020\Locations\4305_6687_Fairport_NY_R11.cdr

Drawing prepared for:

BANK OF AMERICA

Rev #:	Req#:	Date:	Req. By:	Drawn By:	Revision Description:	Drawings are the exclusive property of Stratus,. Any unauthorized use or duplication is not permitted.				
Original	326744	05/26/20	BW	MM						
Rev 11	339418	05/03/21	BW	Lv	Removed sign 9K - update qty of sign 9	Rev #:	Req#:	Date:	Req. By:	Drawn By:
Rev 2	327335	06/15/20	BW	Sb	Change sign #1 to GWWS-3ng	Rev 7	332098	11/09/20	BW	Sb
Rev 3	327709	06/30/20	BW	Sb	Various Updates - See Request	Rev 8	336506	02/25/21	BW	Sb
Rev 4	328956	08/13/20	BW	AM	Revise Signs 1a & 1b to C4ng	Rev 9	336682	03/02/21	BW	Sb
Rev 5	330914	10/06/20	BW	AM	Revise Sign 6 and add all signs to elevations	Rev 10	337840	03/29/21	BW	Lv
Rev 6	331721	10/27/20	BW	AM	Update Proposed rendering with image provided by client					